
PRODUCT LIST

W/M - W.C	04 nos.	ACCESSORIES PANEL	01 nos.
1 PIECE - W.C	10 nos.	CONCEALO	01 nos
WASH BASIN TOP	12 nos	KITCHEN MIXER	01 nos
FAUCET PANELS	08nos	BASIN MIXER	01 nos
SHOWER ENCLOSURE	01nos	HALF&FULL INT.BASIN	5 nos
URINAL	01nos		

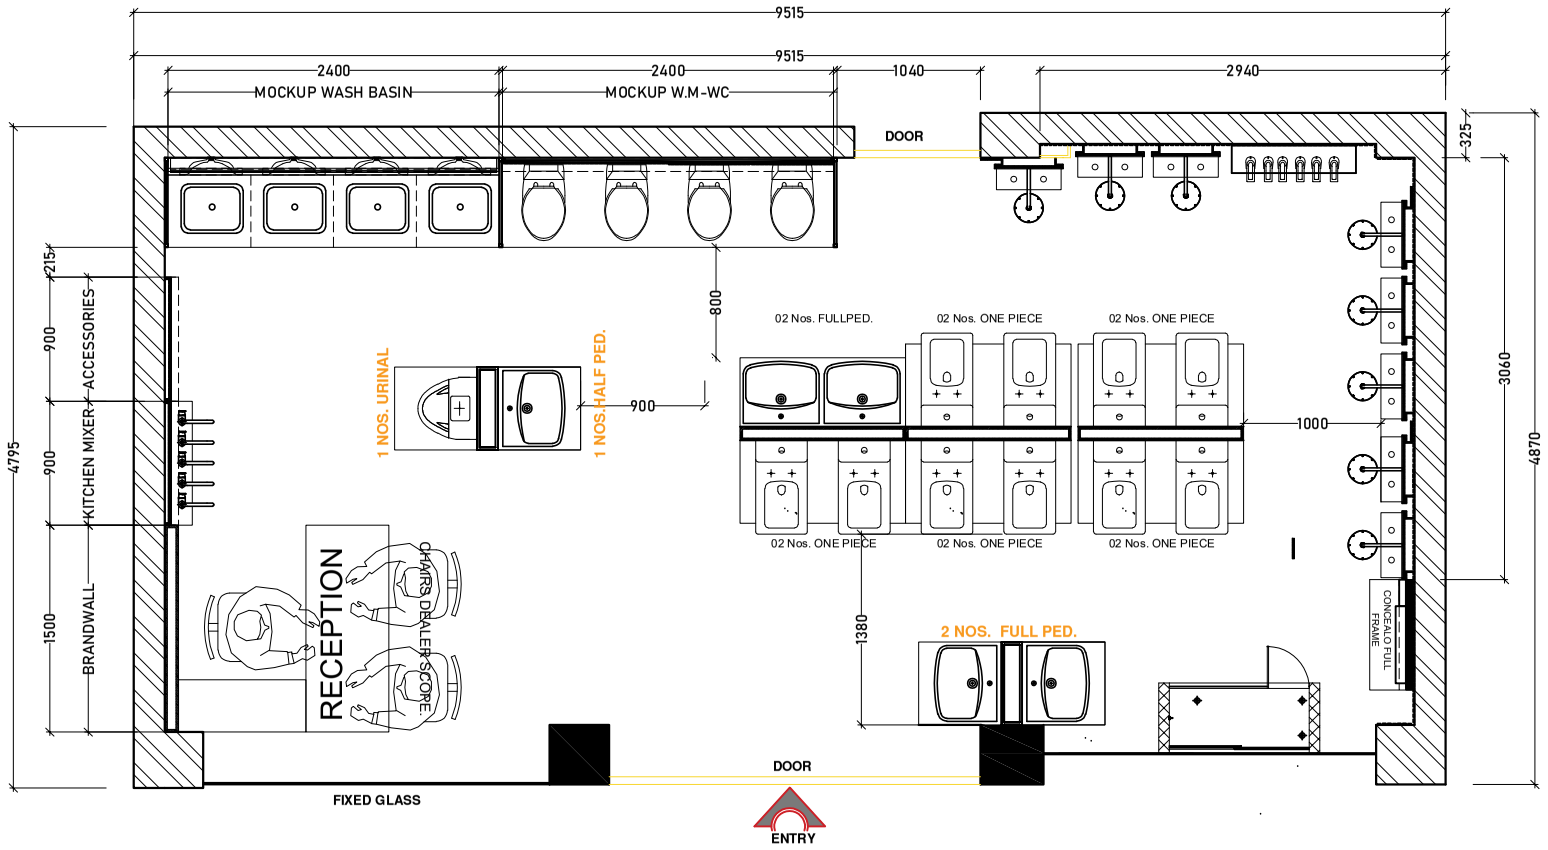

NOTE

01. This drawing is a copyright and property of HINDWARE, and is not to be reproduced, copied, handed over to third party or used for any other purpose.
02. All dimensions shall be counter checked on the site prior to commencement of work.
03. Written dimensions shall be followed.
04. Any change required shall be confirmed from the Architects, prior to commencement of work.
05. This drawing shall be read in conjunction with other pertinent drawings.
06. If there is any discrepancy, shall be referred to the Architect.

Hindware Showroom Display

RANU KANCHAN HARDWARE LALITPUR
NEPAL

Drawing Title :

For Apporval

Working Drawing

hindware italian collection
BOUTIQUE
www.hindwarehomes.com

Date of Issue:
19-10-2023

Drawn By :

Drawing No. :

Carpet Area :
420 Sqft.